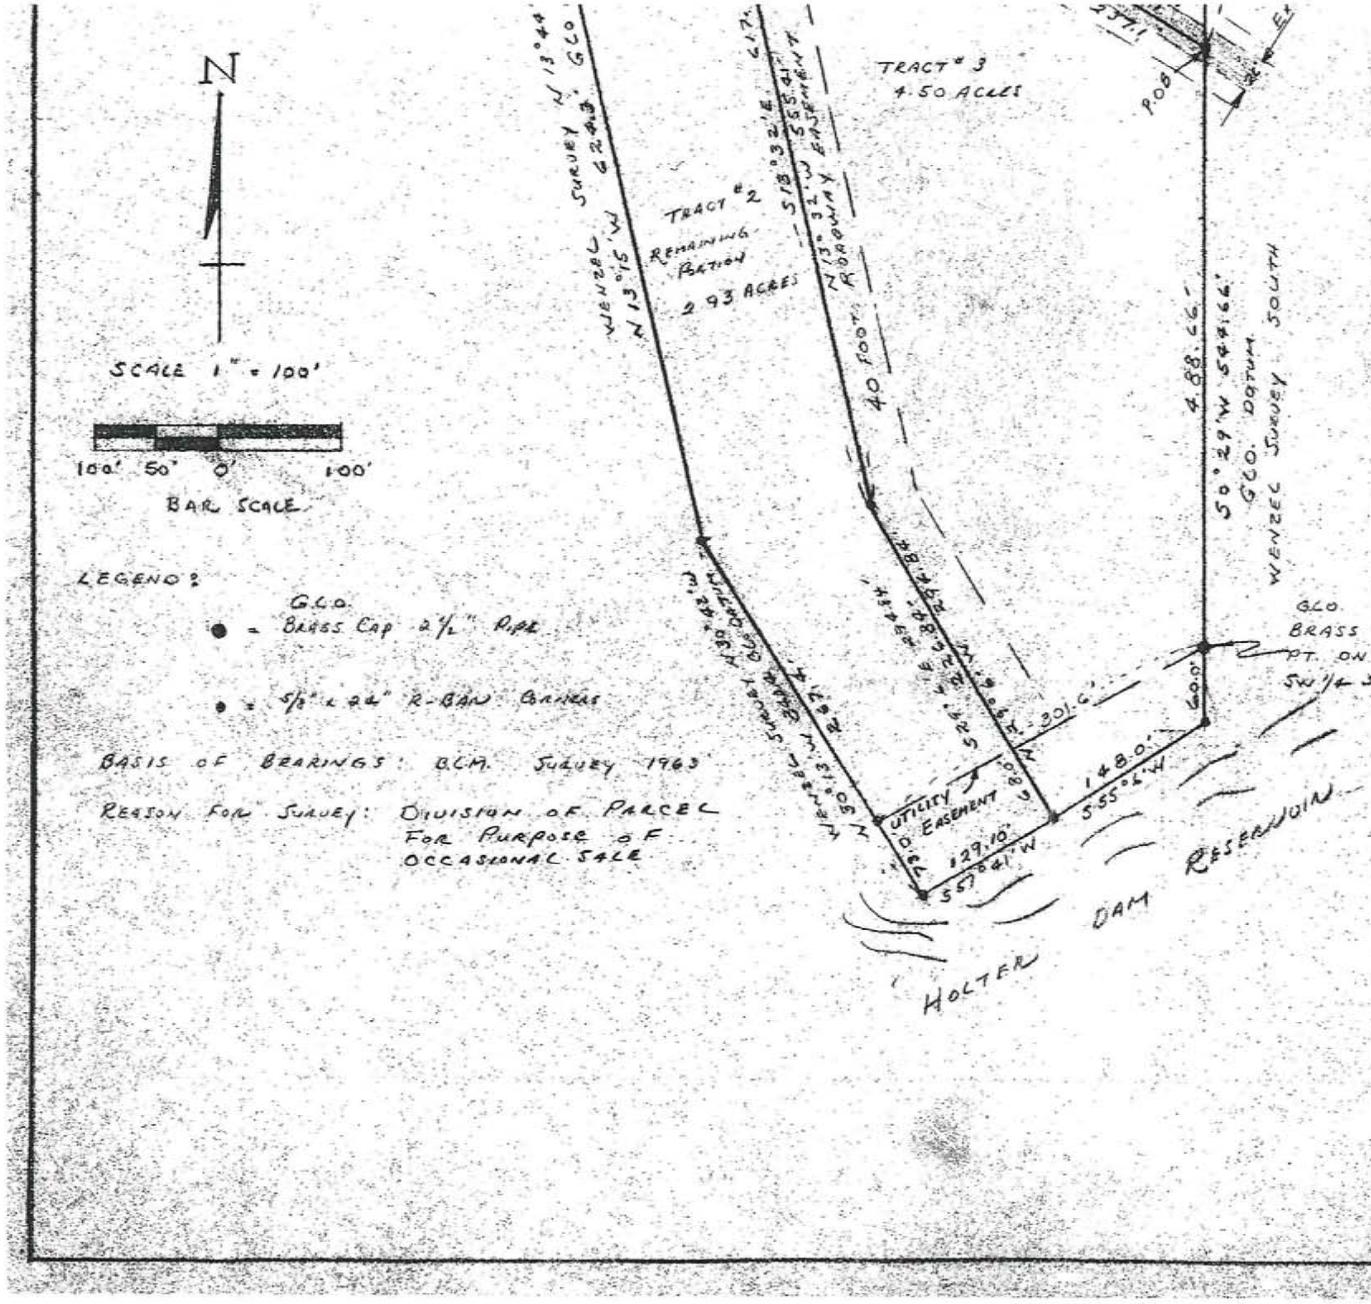

611.66 FEET, THENCE S 29° 6' E 294.
340.4 FEET, THENCE N 13°15' W 624.
OF BEGINNING, CONTAINING IN ALL.
TO ALL RIGHTS OR OWNERSHIPS OF

WE HEREBY CERTIFY THAT THE PURPO
OF THE PARCEL CREATED AS AN OCCA
TO USE THIS EXEMPTION IN THAT WE
USE OF THIS EXEMPTION; THEREFORE,
SUBDIVISION PURSUANT TO SECTION 76

DAVID G. JOHNSON

CER

I LOUIS FONTANA PROFESSIONAL EN
SURVEYED A TRACT OF LAND IN TH
CLARK COUNTY, MONTANA, MORE PA
BEGINNING AT THE N.E. CORNER OF T
S 0°29' W 560.64 FEET TO THE TRUE
THENCE S 55°6' W 148.0 FEET, TH
THENCE S 76°49' E 193.7 FEET, THENC
CONTAINING IN ALL 4.50 ACRES MORE
OR OWNERSHIPS OF THE OPERATORS

SANITARY RESTRICTIONS
Jan. 29, 1980

315110
STATE OF MONTANA
COUNTY OF LEWIS & CLARK
I hereby certify that the within
instrument was filed in my office
this 25 day of Feb.
A.D. 1980 at 1:50 min
o'clock P. M.
Records of Lewis &
County, State of Montana
County Re
By Donna
Deput
$ 2.50

CERTIFICATE OF SURVEY NO. _____
SW1/4 SW1/4 OF SECTION 4, TWP. 14N., R. 3W., M.P.M.
LEWIS & CLARK, COUNTY, MONTANA

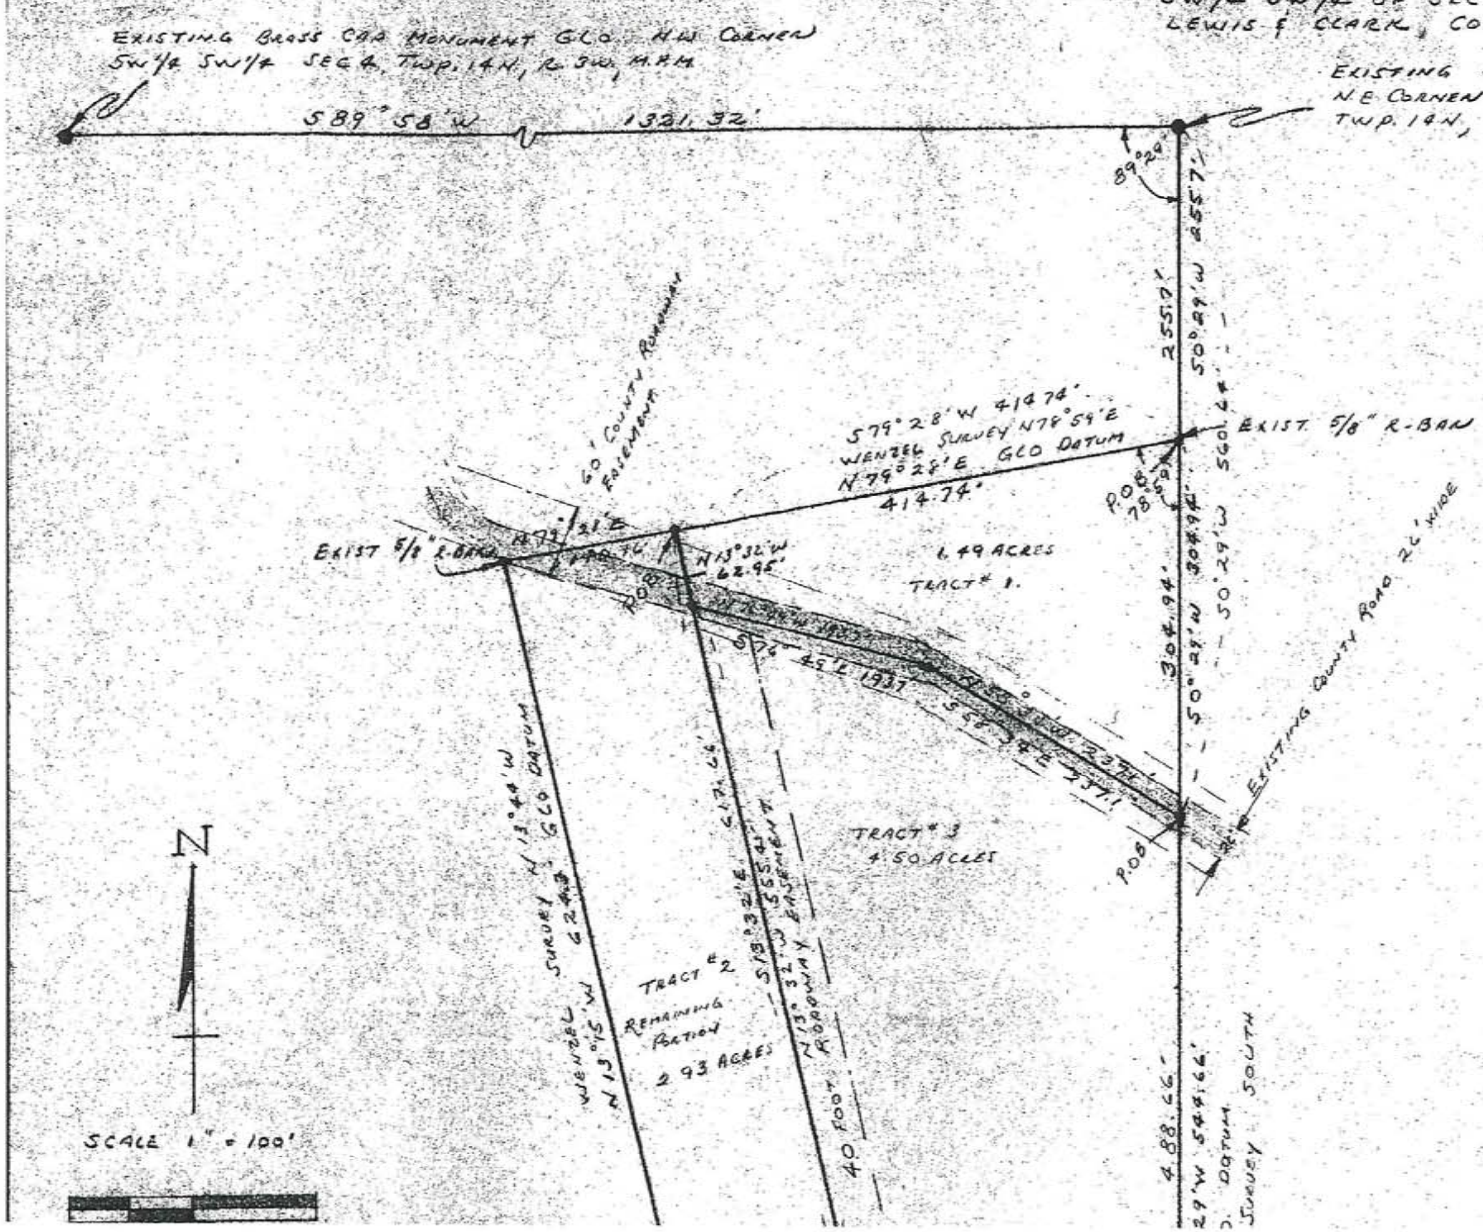

TRACT # 1

"WE HEREBY CERTIFY THAT THE PURPOSE
OF A PARCEL OF LAND DIVORCED FROM THE ORIGINAL TR
A CONTIGUOUS TRACT (THIS PARCEL MEETS
AND ENVIRONMENTAL SCIENCES); THEREFORE, T
THE DEPARTMENT OF HEALTH AND ENVIRO
S 14340 (13) (P)(ii)."

A TRACT OF LAND IN THE SW1/4 SW1/4
MONTANA, MORE PARTICULARLY DESCRIBED A

BEGINNING AT THE N.E. CORNER OF TH
S0°29'W 255.7 FEET TO THE TRUE PO
N 58°34'W 237.1 FEET. THENCE N 76°49
N 79°28'E 414.74 FEET TO THE TRU
MORE OR LESS. SUBJECT TO ROADWAY E

TRACT # 2

A TRACT OF LAND IN THE SW1/4 SW1/
MONTANA, MORE PARTICULARLY DESCRIBED

BEGINNING AT THE N.E. CORNER OF THE SW1/
255.7 FEET. THENCE S79°28'W 414.7
617.66 FEET. THENCE S29°6'E 294.8
340.4 FEET, THENCE N 13°15'W 624.3
OF BEGINNING, CONTAINING IN ALL 2.
TO ALL RIGHTS OR OWNERSHIPS OF TH

WE HEREBY CERTIFY THAT THE PURPOSE
OF THE PARCEL CREATED AS AN OCCASI
TO USE THIS EXEMPTION IN THAT WE A
USE OF THIS EXEMPTION; THEREFORE,
SUBDIVISION PURSUANT TO SECTION 76-

DAVID G. JOHNSON